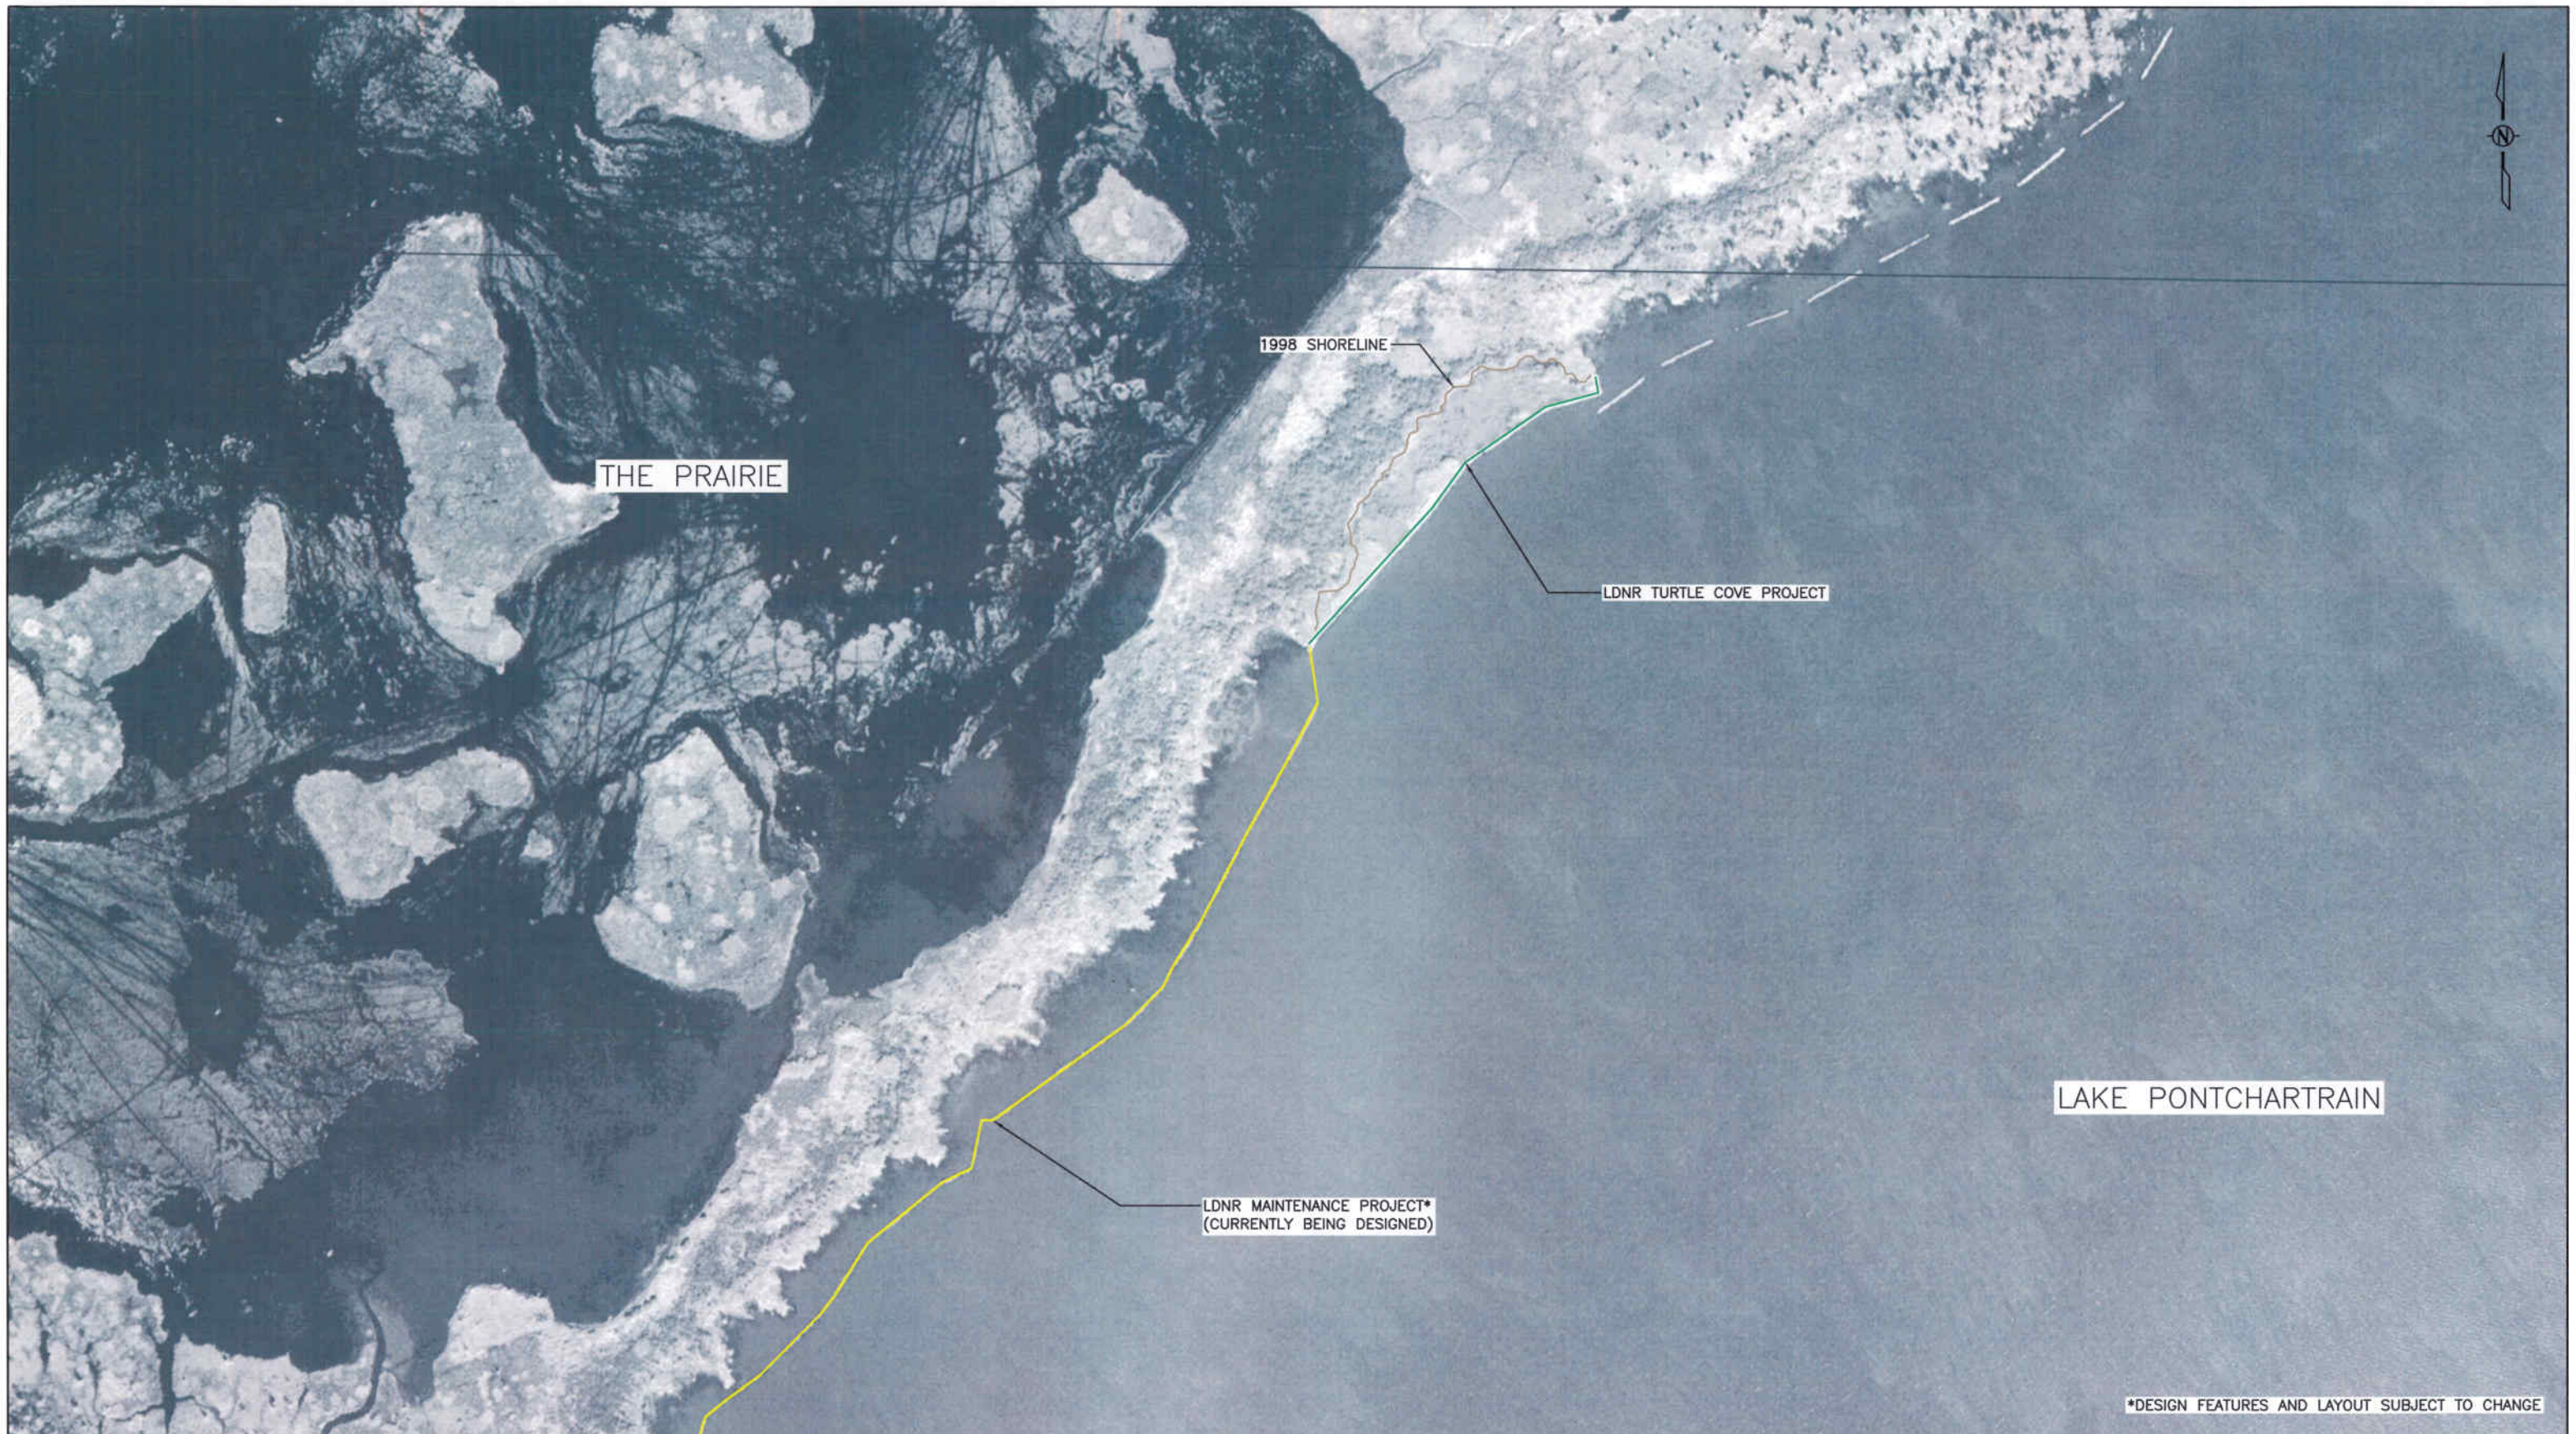

REV.	DATE	DESCRIPTION	BY

LOUISIANA DEPARTMENT OF NATURAL RESOURCES
COASTAL ENGINEERING DIVISION
617 NORTH 3RD STREET
BATON ROUGE, LOUISIANA 70802

DRAWN BY: R. SIMONEAUX, E.I. | DESIGNED BY:

MANCHAC SHORELINE PROTECTION

STATE PROJECT NUMBER:

FEDERAL PROJECT NUMBER:

APPROVED BY:

ATTACHMENT II
DETAIL

DATE: FEBRUARY 2006

SHEET 2 OF 3