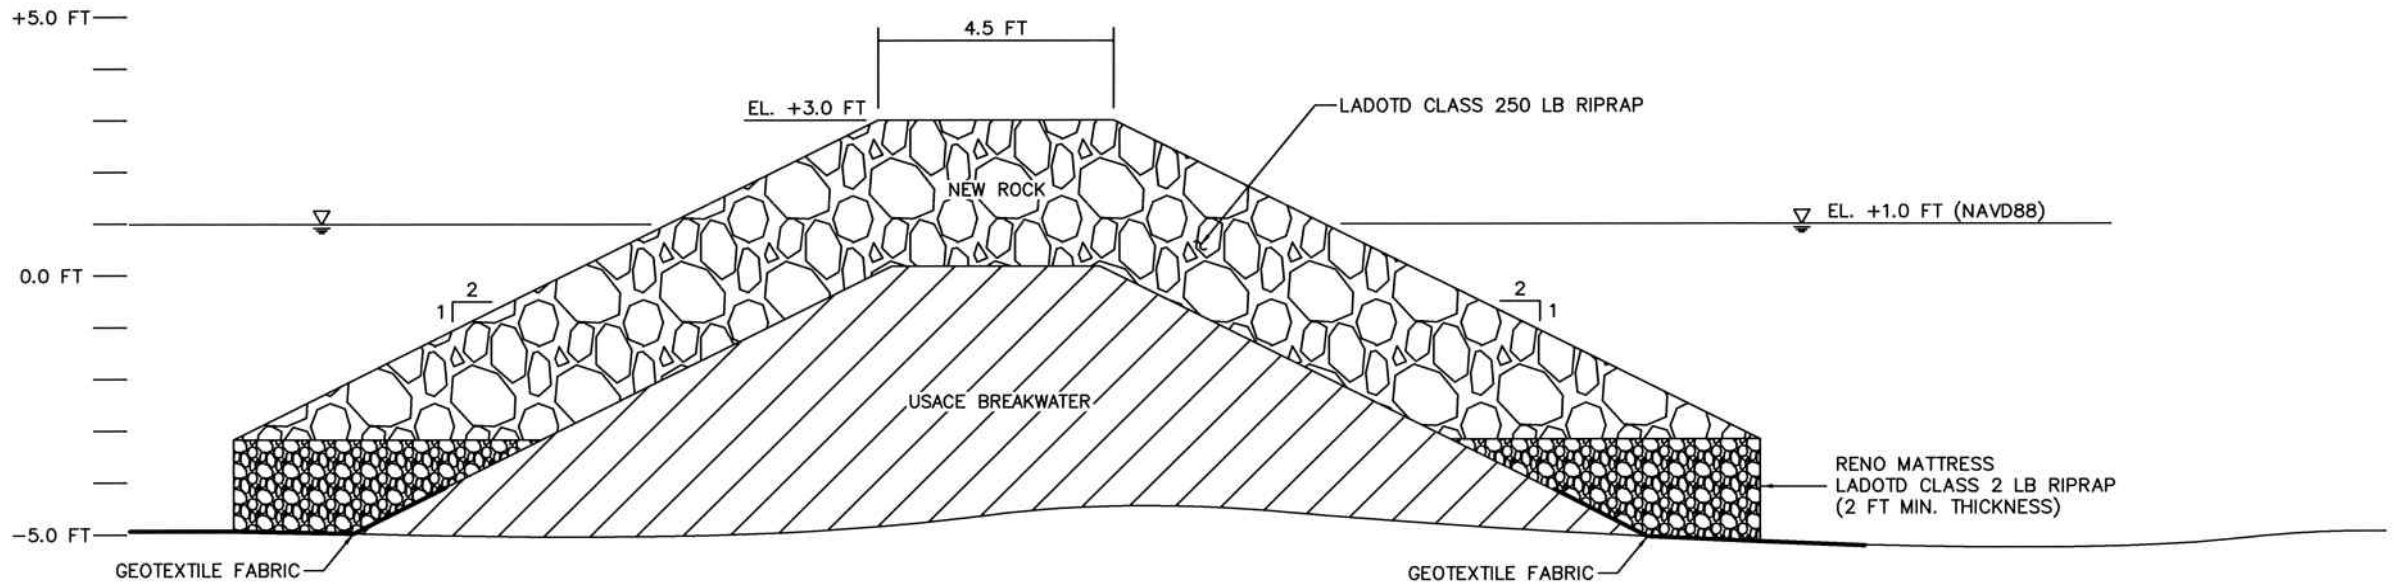

TYPICAL SECTION
CAPPING EXISTING USACE BREAKWATERS

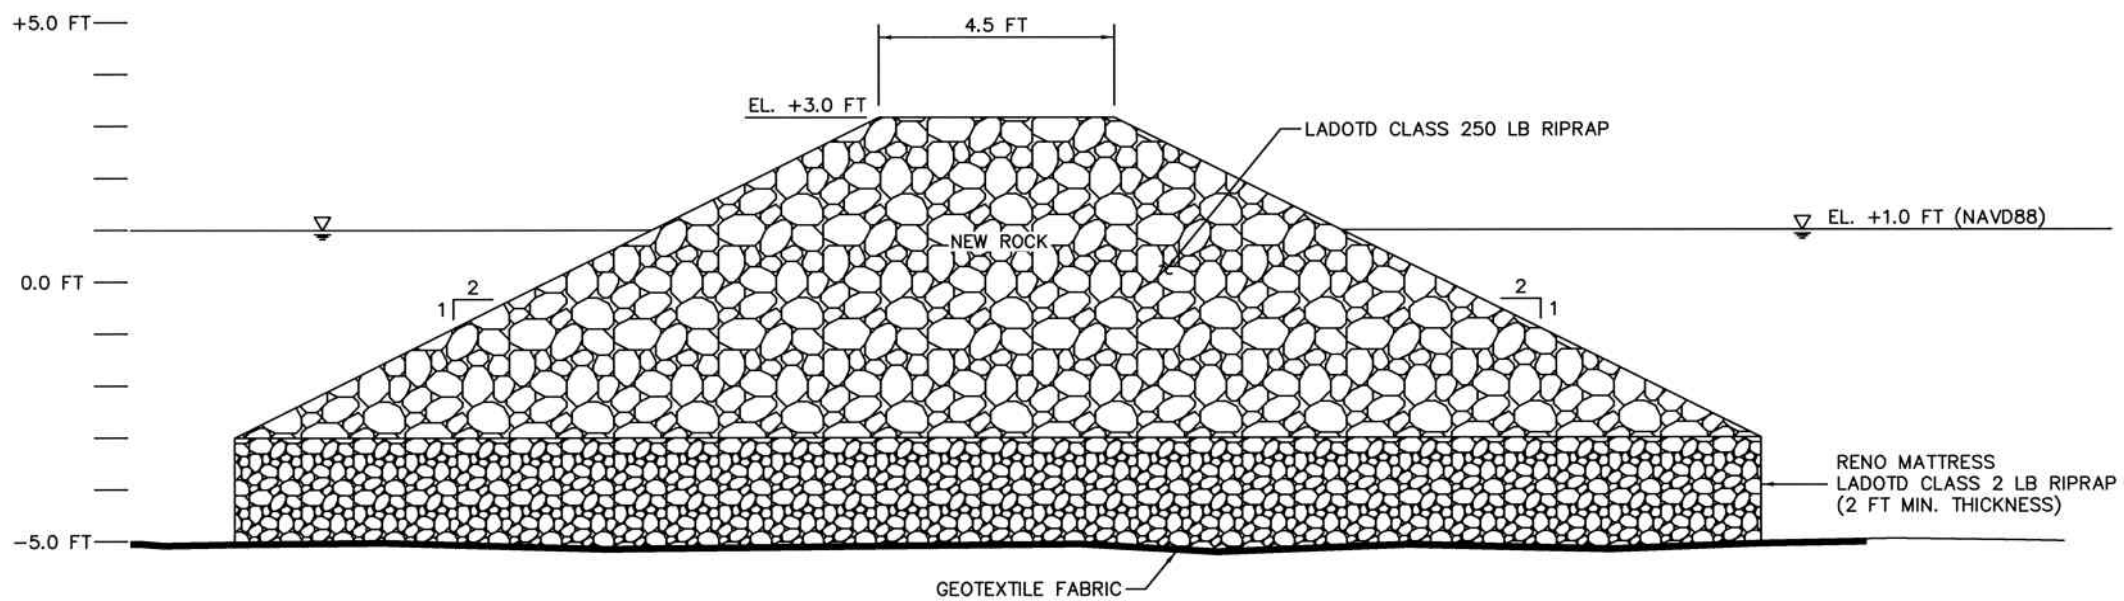

TYPICAL SECTION
NEW STRUCTURE–BREAKWATER GAPS

*ALL DESIGN FEATURES SHOWN ARE PRELIMINARY AND SUBJECT TO CHANGE

REV.	DATE	DESCRIPTION	BY

LOUISIANA DEPARTMENT OF NATURAL RESOURCES
COASTAL ENGINEERING DIVISION
617 NORTH 3RD STREET
BATON ROUGE, LOUISIANA 70802

DRAWN BY: ABMB ENGINEERS
DESIGNED BY: ABMB ENGINEERS

MANCHAC SHORELINE PROTECTION

STATE PROJECT NUMBER:

FEDERAL PROJECT NUMBER:

APPROVED BY:

ATTACHMENT III
TYPICAL SECTIONS

DATE: FEBRUARY 2006

SHEET 3 OF 3